
CLIENT APPROVAL


NAME _____

DATE _____


SIGNATURE _____

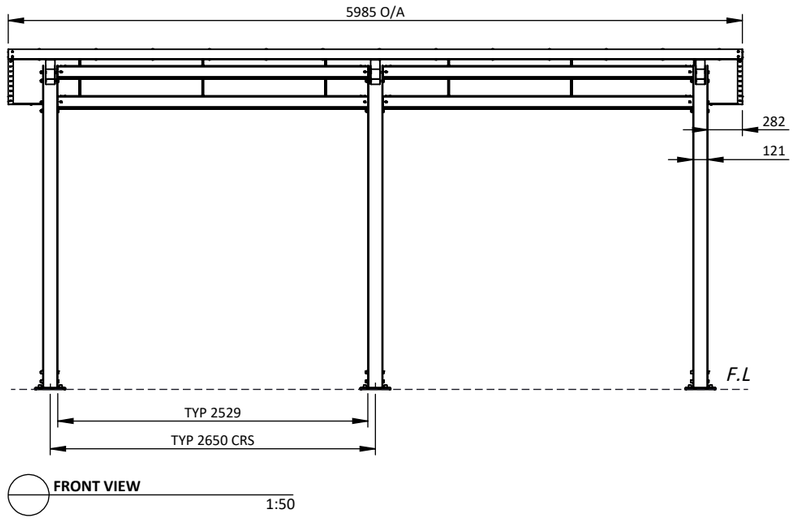


FRONT VIEW
1:50

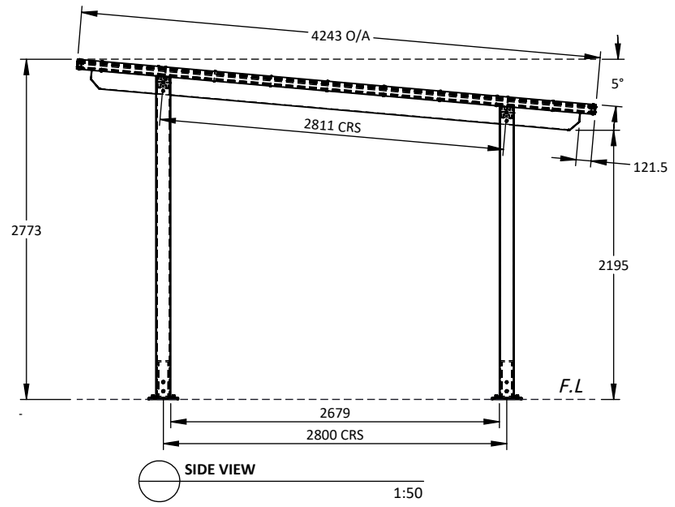

SIDE VIEW
1:50

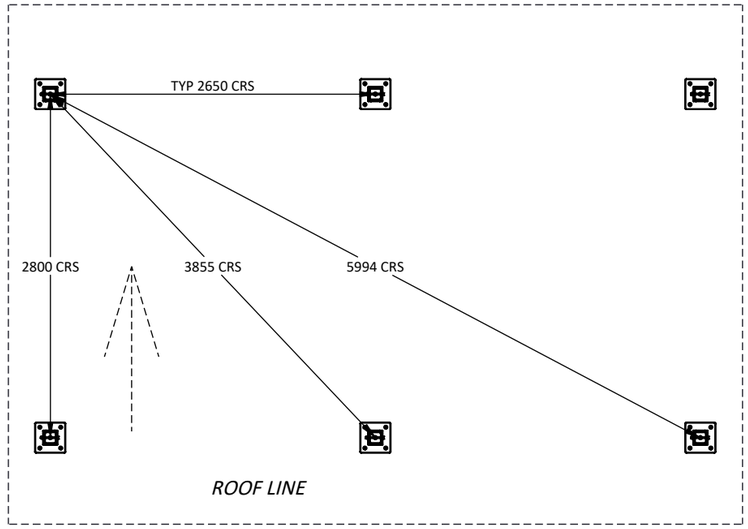

FOUNDATION PLAN
1:50

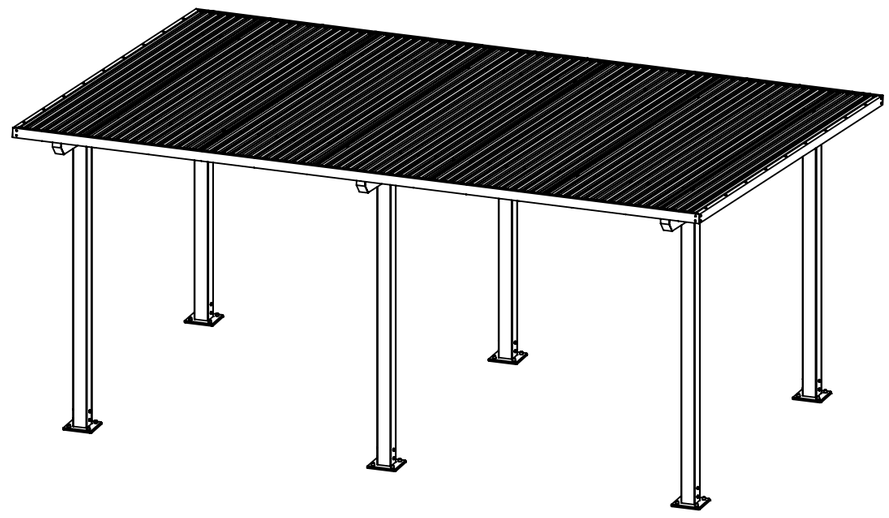

DIMETRIC VIEW
1:50

GOSSI
PARK & STREET FURNITURE

1082 Kingsford Smith Drive
EAGLE FARM - QLD 4009
Phone: (07) 3877 2856
Fax: (07) 3877 2890
www.gossi.com.au Email:
sales@gossi.com.au

©Copyright - This drawing is the property of G.James Glass & Aluminium Pty Ltd it must not be copied or shown to third parties without written consent

PROJECT	Moreton 6x4 - Flange Mount	
TITLE	General Arrangement	
DATE 11/07/25	SCALE 1:50	A3
DRAWING NUMBER M-2025-6x4-FM-SLS-1		

GENERAL MATERIALS:

- Posts, framing and roofing components in extruded aluminium.
- Roof sheeting in corrugated profile coated steel.

FINISHES

- Posts, framing and brackets in Class AA25 Anodising finishes, Polyester Powder Coating or wood look aluminium.
  Note: Colour may vary between alloys.
- Spigots in Polyester Powder Coating finishes.
  Note: 60 Micron minimum on visible faces.

HARDWARE

- Stainless steel anti-vandal fixings.
- Roof screws colour matched roof sheets.

\\aus.gjames.com.au\shares\gjdie\gossi\Gossi New 2022\Park Shelters-2022\Moreton\2025 Moreton\M-2025-6x4\Design\Solidworks\